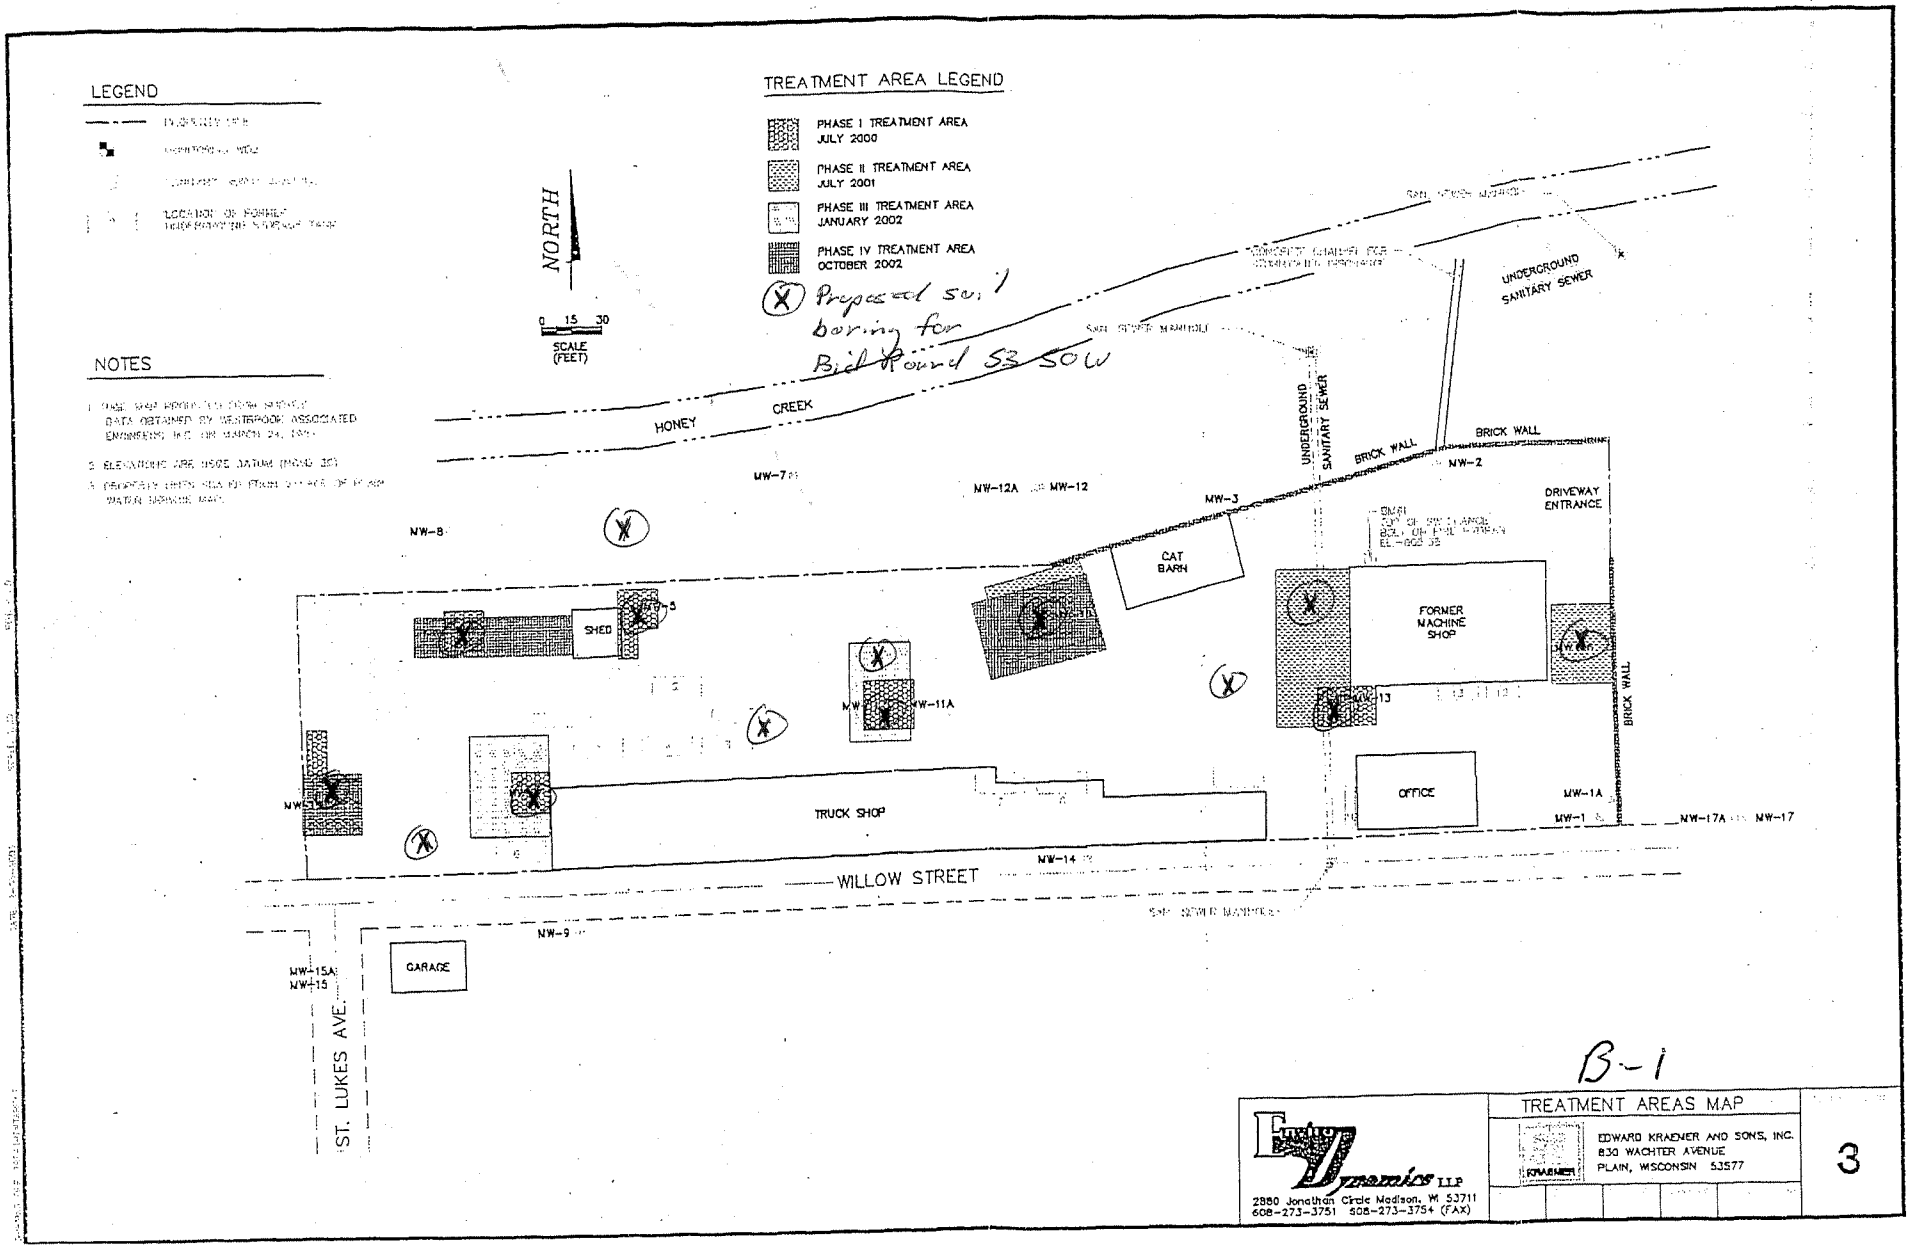
LEGEND
TREATMENT AREA LEGEND
PHASE I TREATMENT AREA JULY 2000
PHASE II TREATMENT AREA JULY 2001
PHASE III TREATMENT AREA JANUARY 2002
PHASE IV TREATMENT AREA OCTOBER 2002
Proposed soil boring for Bid Round 53 SOW
NORTH
0 15 30
SCALE (FEET)
NOTES
HONEY CREEK
UNDERGROUND SANITARY SEWER
BRICK WALL
DRIVEWAY ENTRANCE
CAT BARN
FORMER MACHINE SHOP
SHED
TRUCK SHOP
OFFICE
GARAGE
WILLOW STREET
ST. LUKES AVE.
MW-1
MW-1A
MW-2
MW-3
MW-7
MW-8
MW-9
MW-11A
MW-12
MW-12A
MW-13
MW-14
MW-15
MW-15A
MW-17
MW-17A
B-1
TREATMENT AREAS MAP
EDWARD KRAEMER AND SONS, INC.
830 WACHTER AVENUE
PLAIN, WISCONSIN 53577
Enviro Dynamics LLP
2880 Jonathan Circle Madison, WI 53711
608-273-3751 608-273-3754 (FAX)
3